

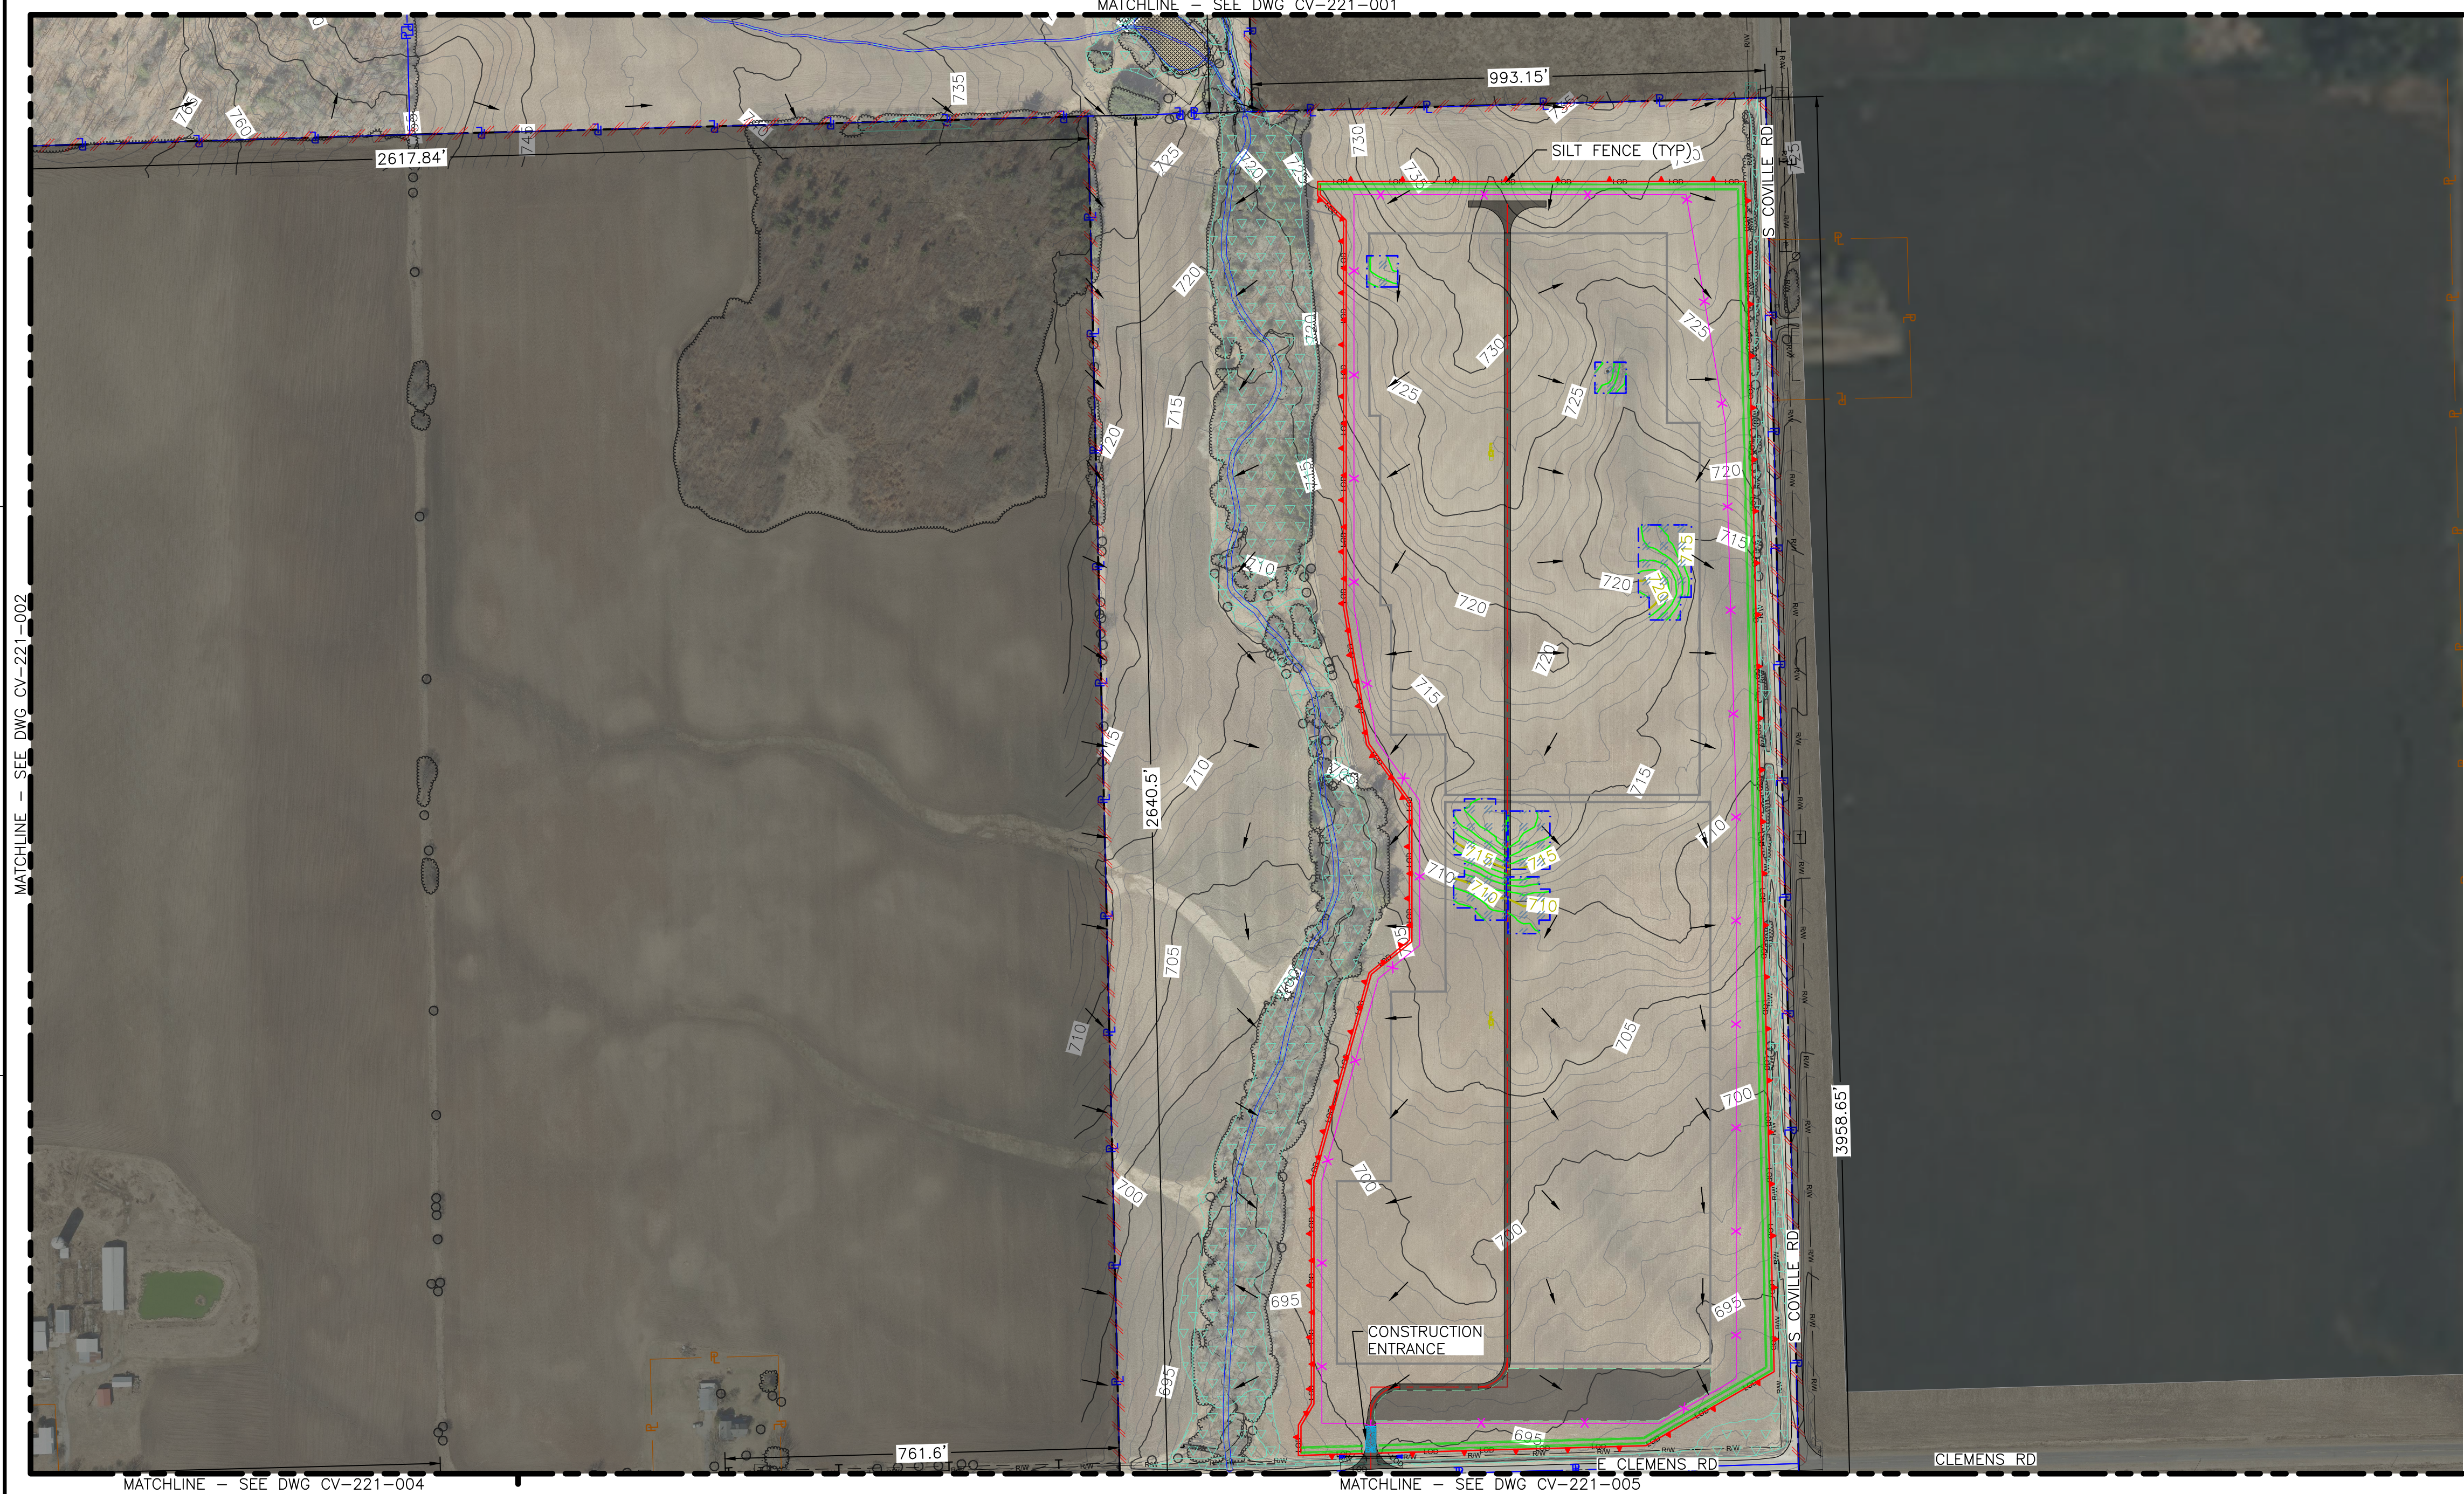




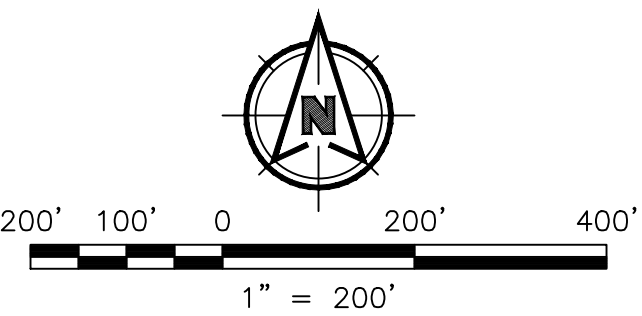


- GENERAL NOTES:
- SILT FENCE SHALL BE HIGH-VISIBILITY ORANGE, TO ACT AS WILDLIFE EXCLUSIONARY FENCE.
- LEGEND:
- EROSION & SEDIMENT CONTROL:
- DISTURBED AREAS TO BE SEEDED PER SPECIFICATIONS
 - SILT FENCE
 - STABILIZED CONSTRUCTION ENTRANCE
 - SOLAR ARRAY OUTLINE
 - FLOW ARROW

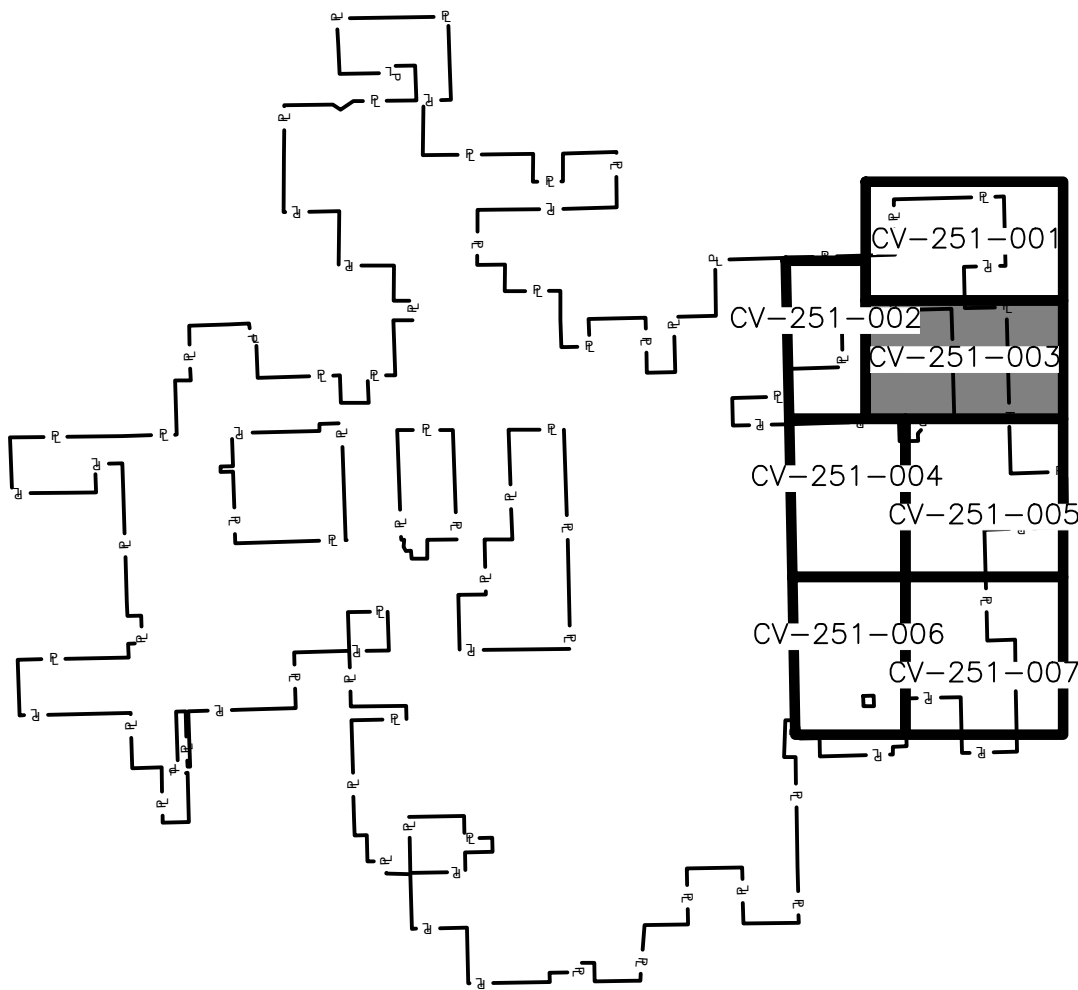

FOR PERMITTING
PURPOSES ONLY

	</
--	--	----

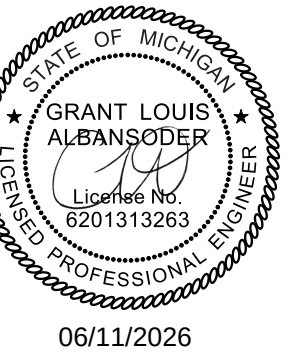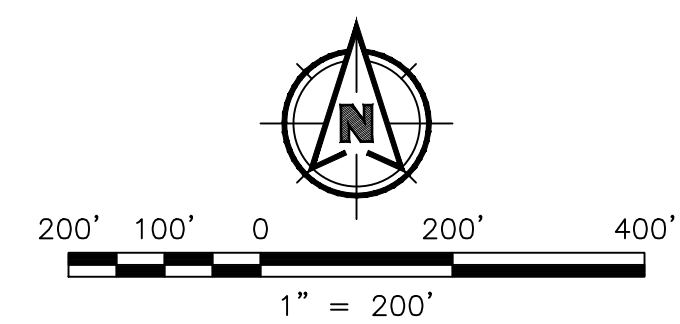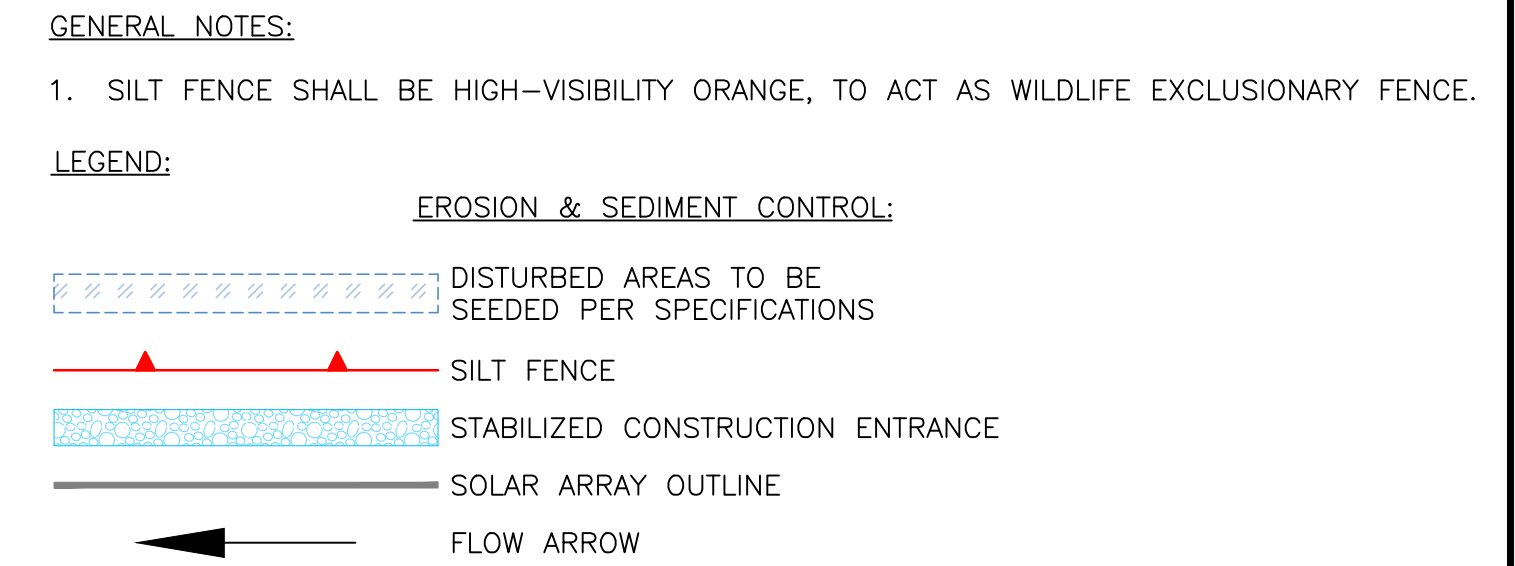




FOR PERMITTING
PURPOSES ONLY

SIGNATURE	
NAME	G. ALBANSODER
MICHIGAN P.E. No.	6201313263

Consumers Energy

GUSTIN SOLAR ENERGY CENTER
ALCONA COUNTY, MI

EROSION & SEDIMENT CONTROL ENLARGED PLAN 04			
SCALE: 1" = 200'		DRAWING NO.	
JOB: 192088		1823-CV-251	
		SHEET 004	REV. A

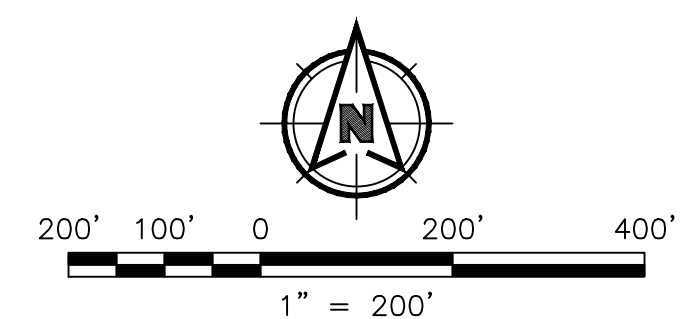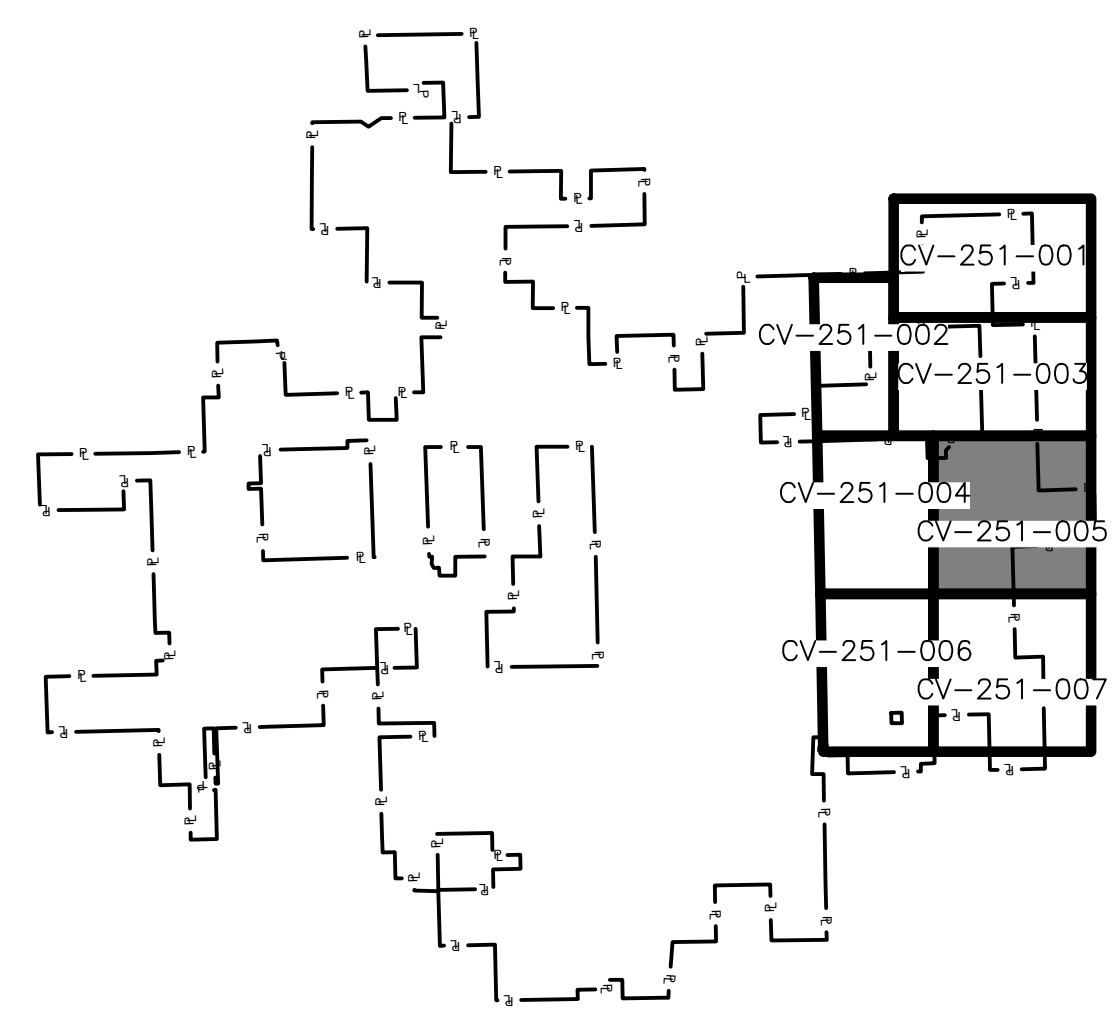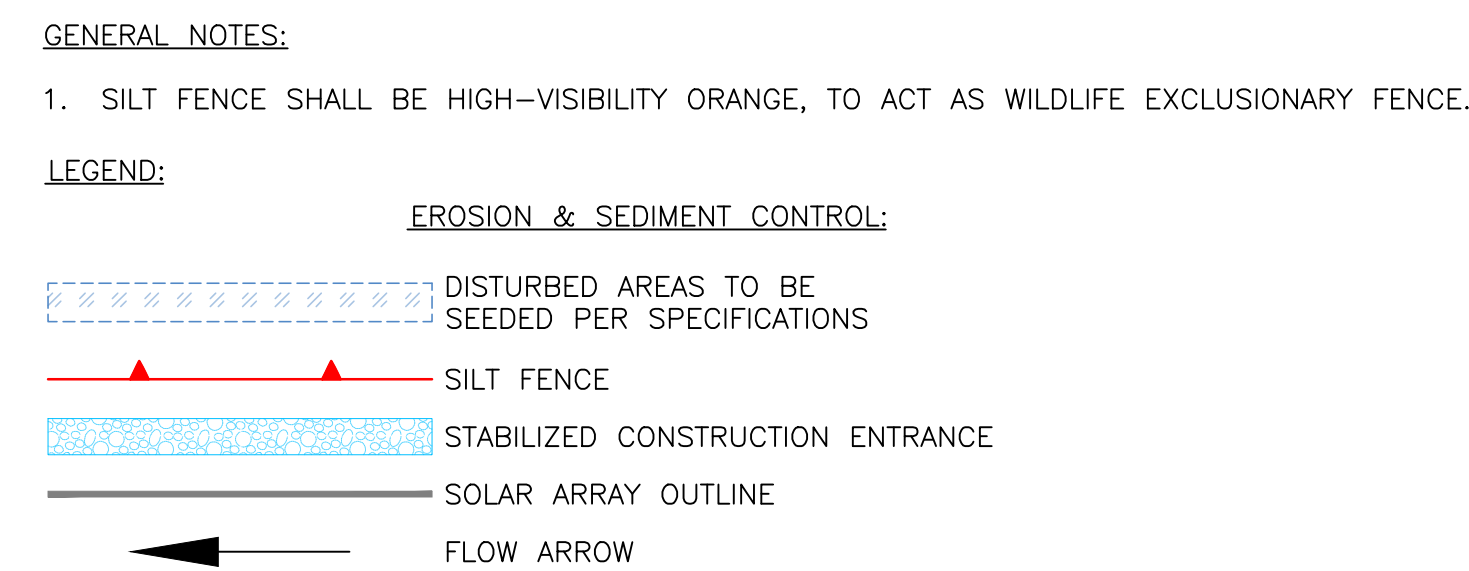

FOR PERMITTING
PURPOSES ONLY

EROSION & SEDIMENT CONTROL ENLARGED PLAN 05				UNIT: N/A	
SCALE: 1" = 200'		DRAWING NO. 1823-CV-251		SHEET REV.	
JOB: 192088				005 A	




MATCHLINE - SEE DWG CV-221-007

LEGEND:

EROSION & SEDIMENT CONTROL:


 DISTURBED AREAS TO BE SEEDED PER SPECIFICATIONS
 SILT FENCE
 STABILIZED CONSTRUCTION ENTRANCE
 SOLAR ARRAY OUTLINE
 FLOW ARROW

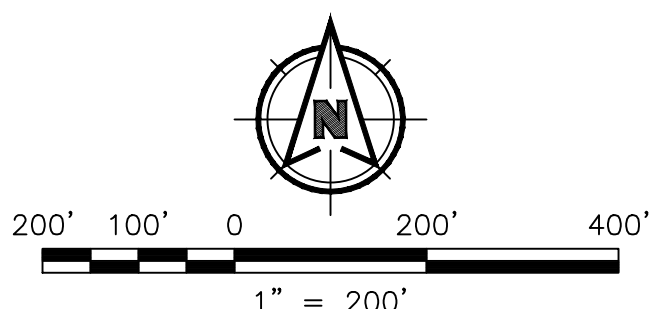

FOR PERMITTING
PURPOSES ONLY




SIGNATURE

NAME
ALBANS ODER
CHIGAN P.E. No.
6201313263

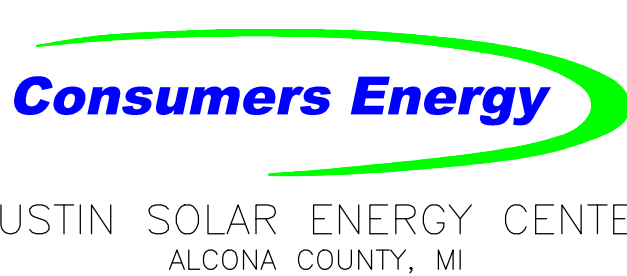

EROSION & SEDIMENT CONTROL
ENLARGED PLAN 06

SCALE: 1" = 200'		DRAWING NO. 1823-CV-251	UNIT: N/A	
JOB: 192088			SHEET 006	REV. A

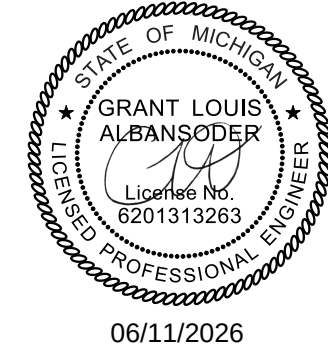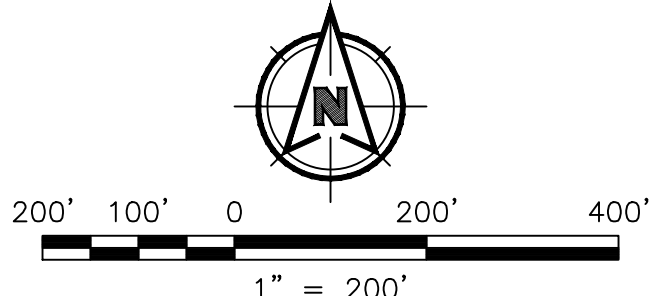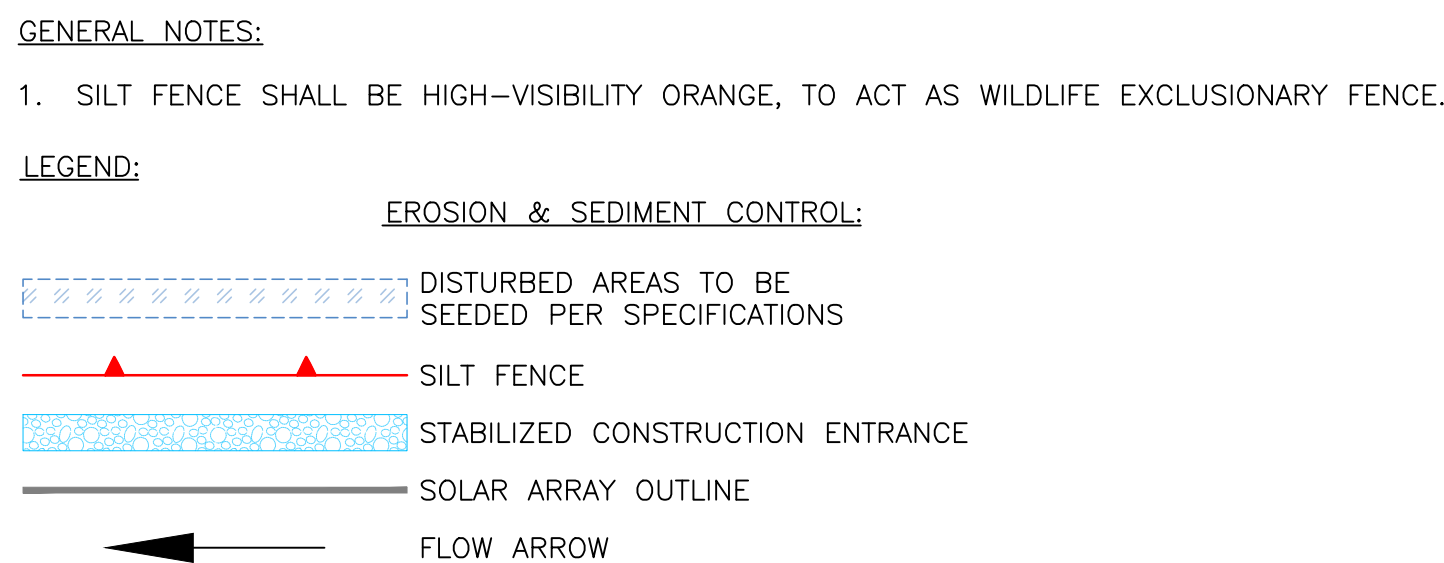


FOR PERMITTING
PURPOSES ONLY

									A	06/11/26	ISSUED FOR PERMITTING		ADB	ACG	JTD	GLA	BMC			
REFERENCE DRAWINGS	REV	DATE	DESCRIPTION	DR	BY	CHK	APP	CO	REV	DATE	DESCRIPTION	DR	BY	CK	APP	CO				

SIGNATURE

NAME
G. ALBANSODER
MICHIGAN P.E. No.
6201313263

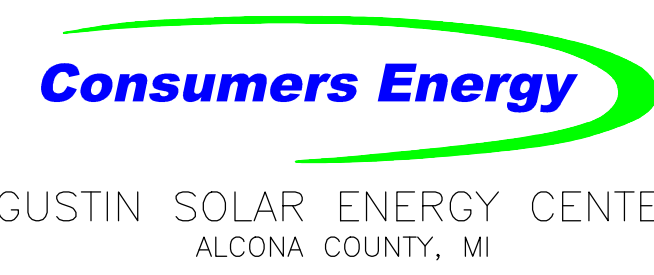

EROSION & SEDIMENT CONTROL
ENLARGED PLAN 07

SCALE: 1" = 200'		DRAWING NO. 1823-CV-251	UNIT: N/A	
JOB: 192088			SHEET 007	REV. A

